Forest Front Play Area
Hythe & Dibden PC

Quote No. 4800834A

Dwn JF/JG Scale 1:100@A2 19.05.15

Do not scale from this drawing

Equipment List		
No.	Code	Description
01	--------	Existing slide to remain
02	SWD100	Inclusive Dish Roundabout
03	SSB800	Springie Seesaw
04	SNS080	Inclusive Nest Swing
05	PZW765	Spider Climber
06	FUB000Y	Steel Bench x1
07	FUL100Y	Upright Litter Bin x1
08	40140.000	K&K Mini Swing (pod seat)
09	SWD380	Cherry Twist

- Remove existing units (36 legs)
- Remove 82 Lm of existing timber fence & 2x gates
- Jet wash slide embankment area prior to thermoplastic mural being applied 37m²
- Re-paint existing timber uprights
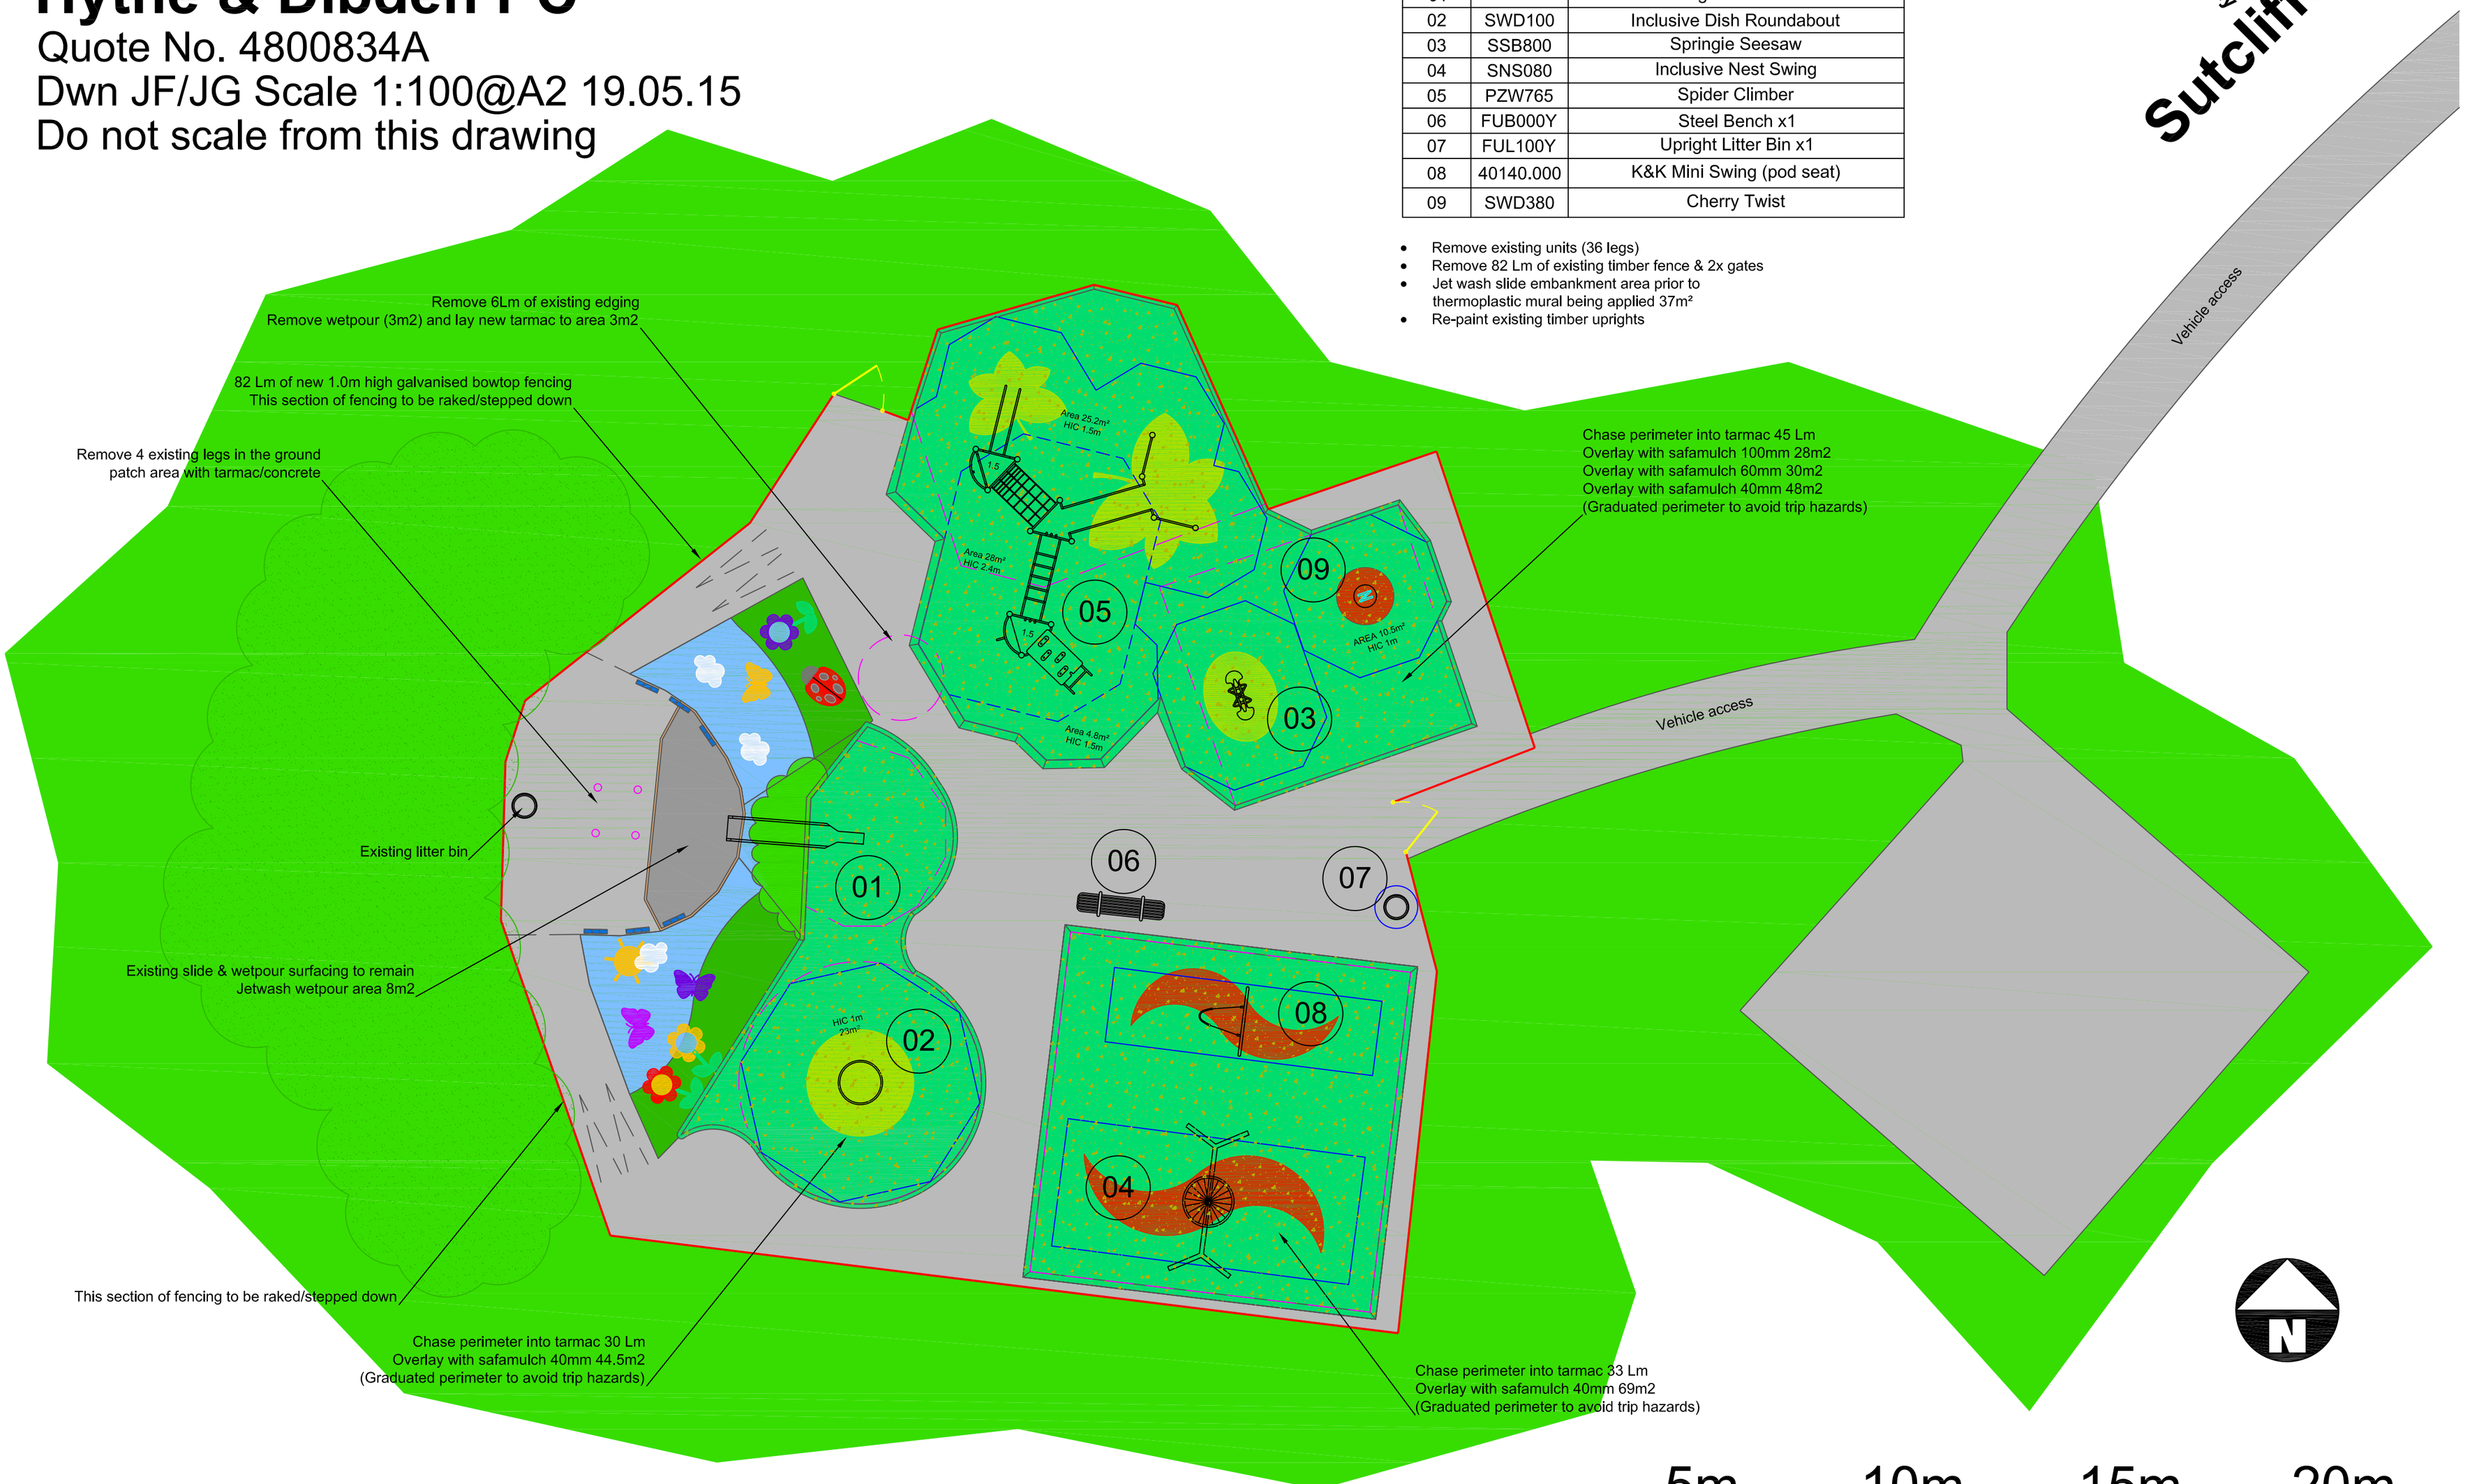
design make play SutcliffePlay